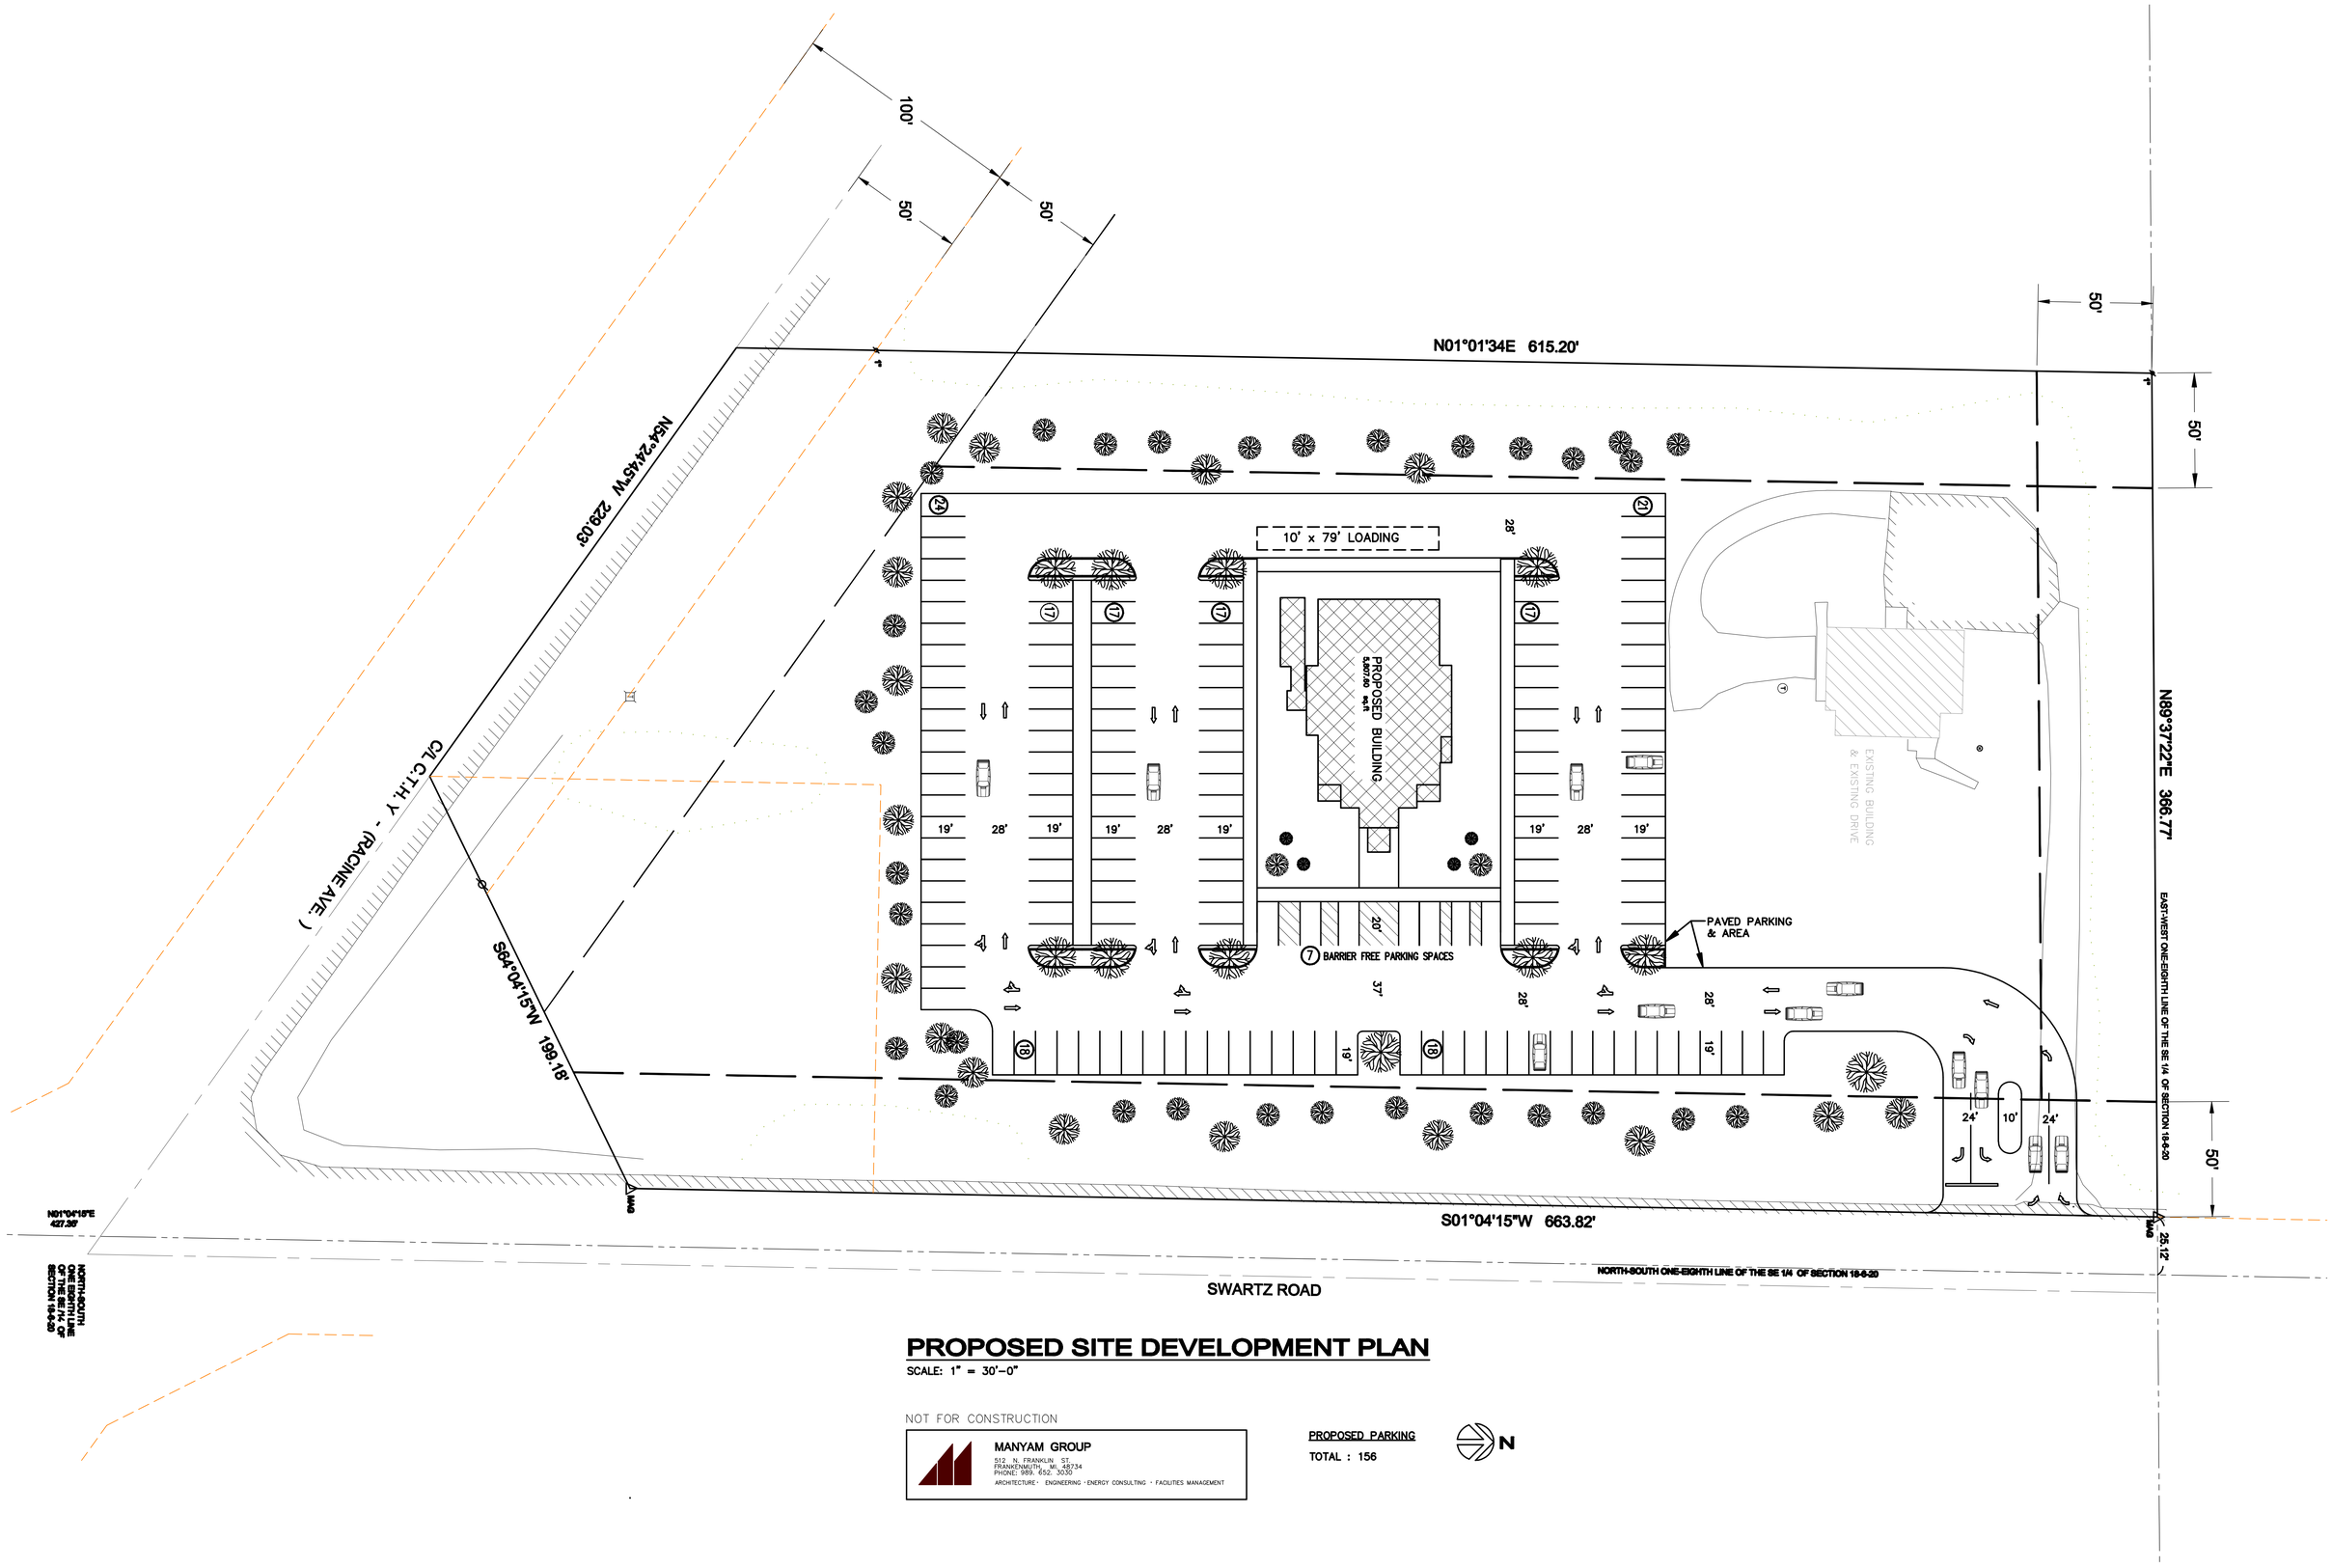

PROPOSED SITE DEVELOPMENT PLAN

SCALE: 1" = 30'-0"

NOT FOR CONSTRUCTION

MANYAM GROUP
512 N. FRANKLIN ST.
FRANKENMUTH, MI. 48734
PHONE: 989. 652. 3030
ARCHITECTURE • ENGINEERING • ENERGY CONSULTING • FACILITIES MANAGEMENT

PROPOSED PARKING

TOTAL : 156

N